NO. BC0401
1 of 2

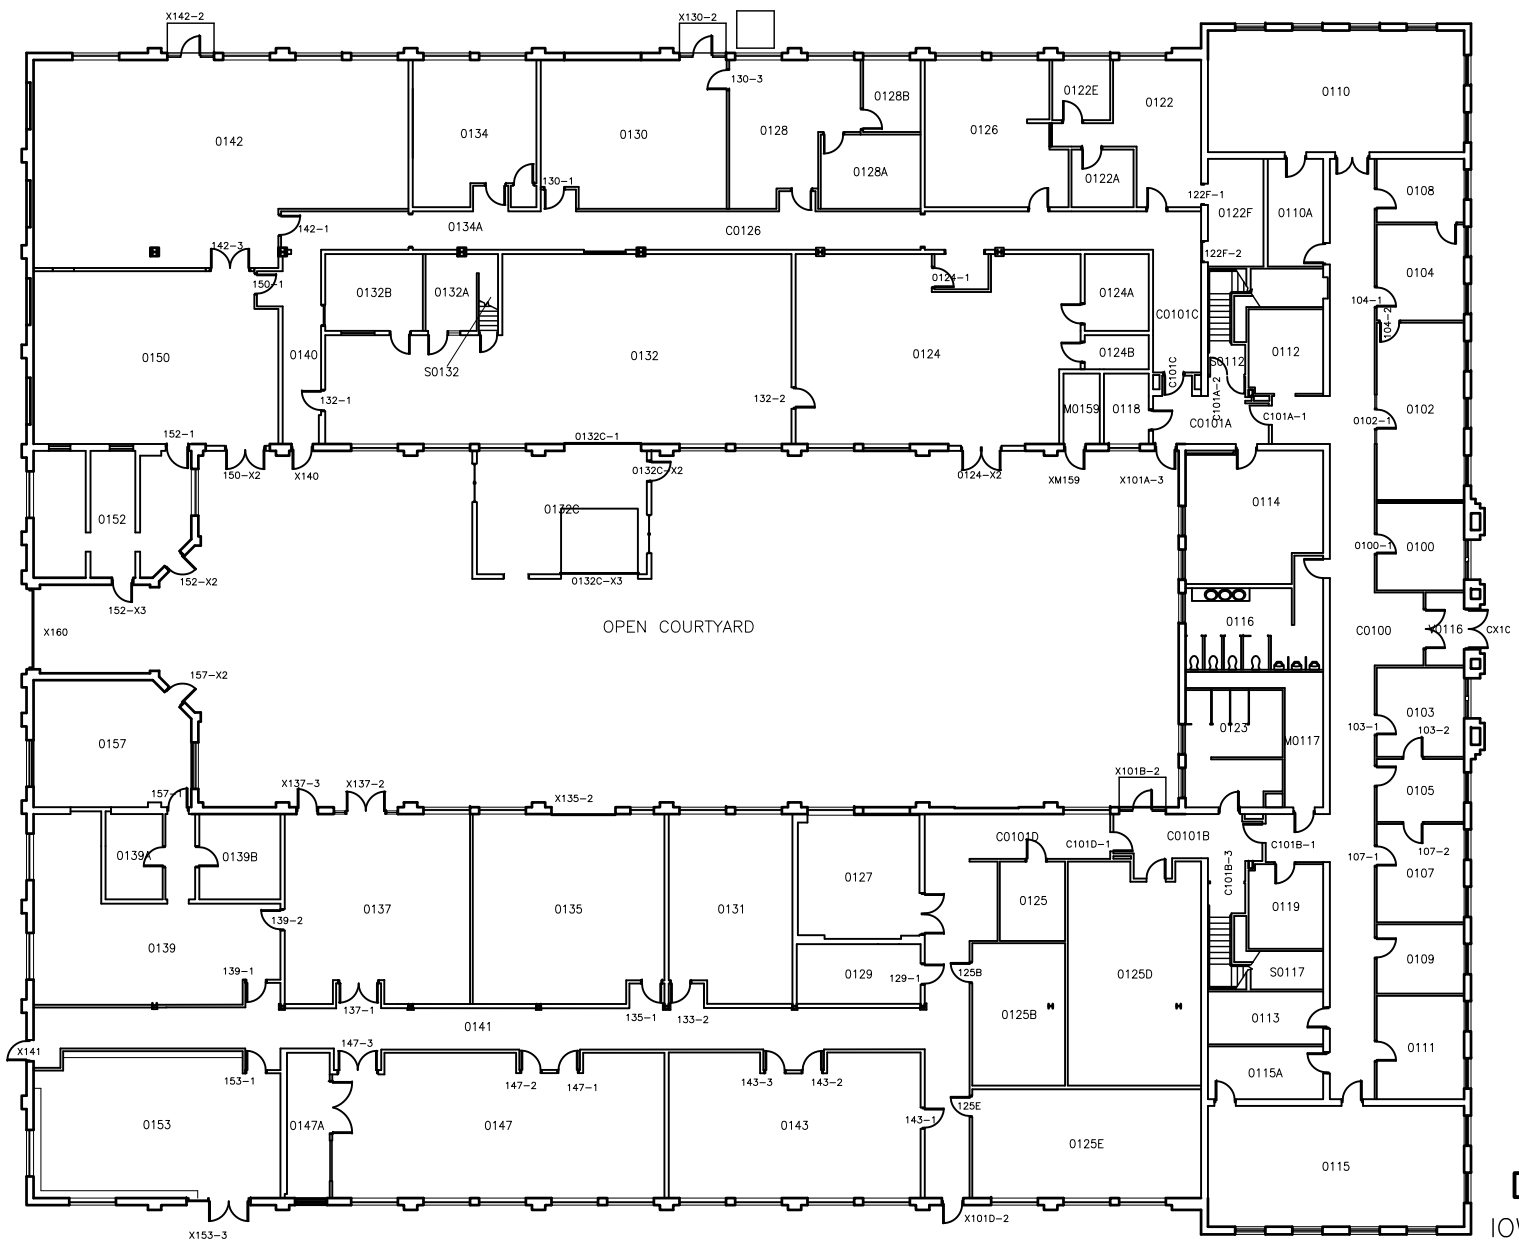

DAVIDSON HALL

IOWA STATE UNIVERSITY
AMES, IOWA

SCALE 1"=30' 1922

FIRST FLOOR PLAN

REVISED MAR 2011