NO. BK1501
2 of 3

FIRST FLOOR PLAN

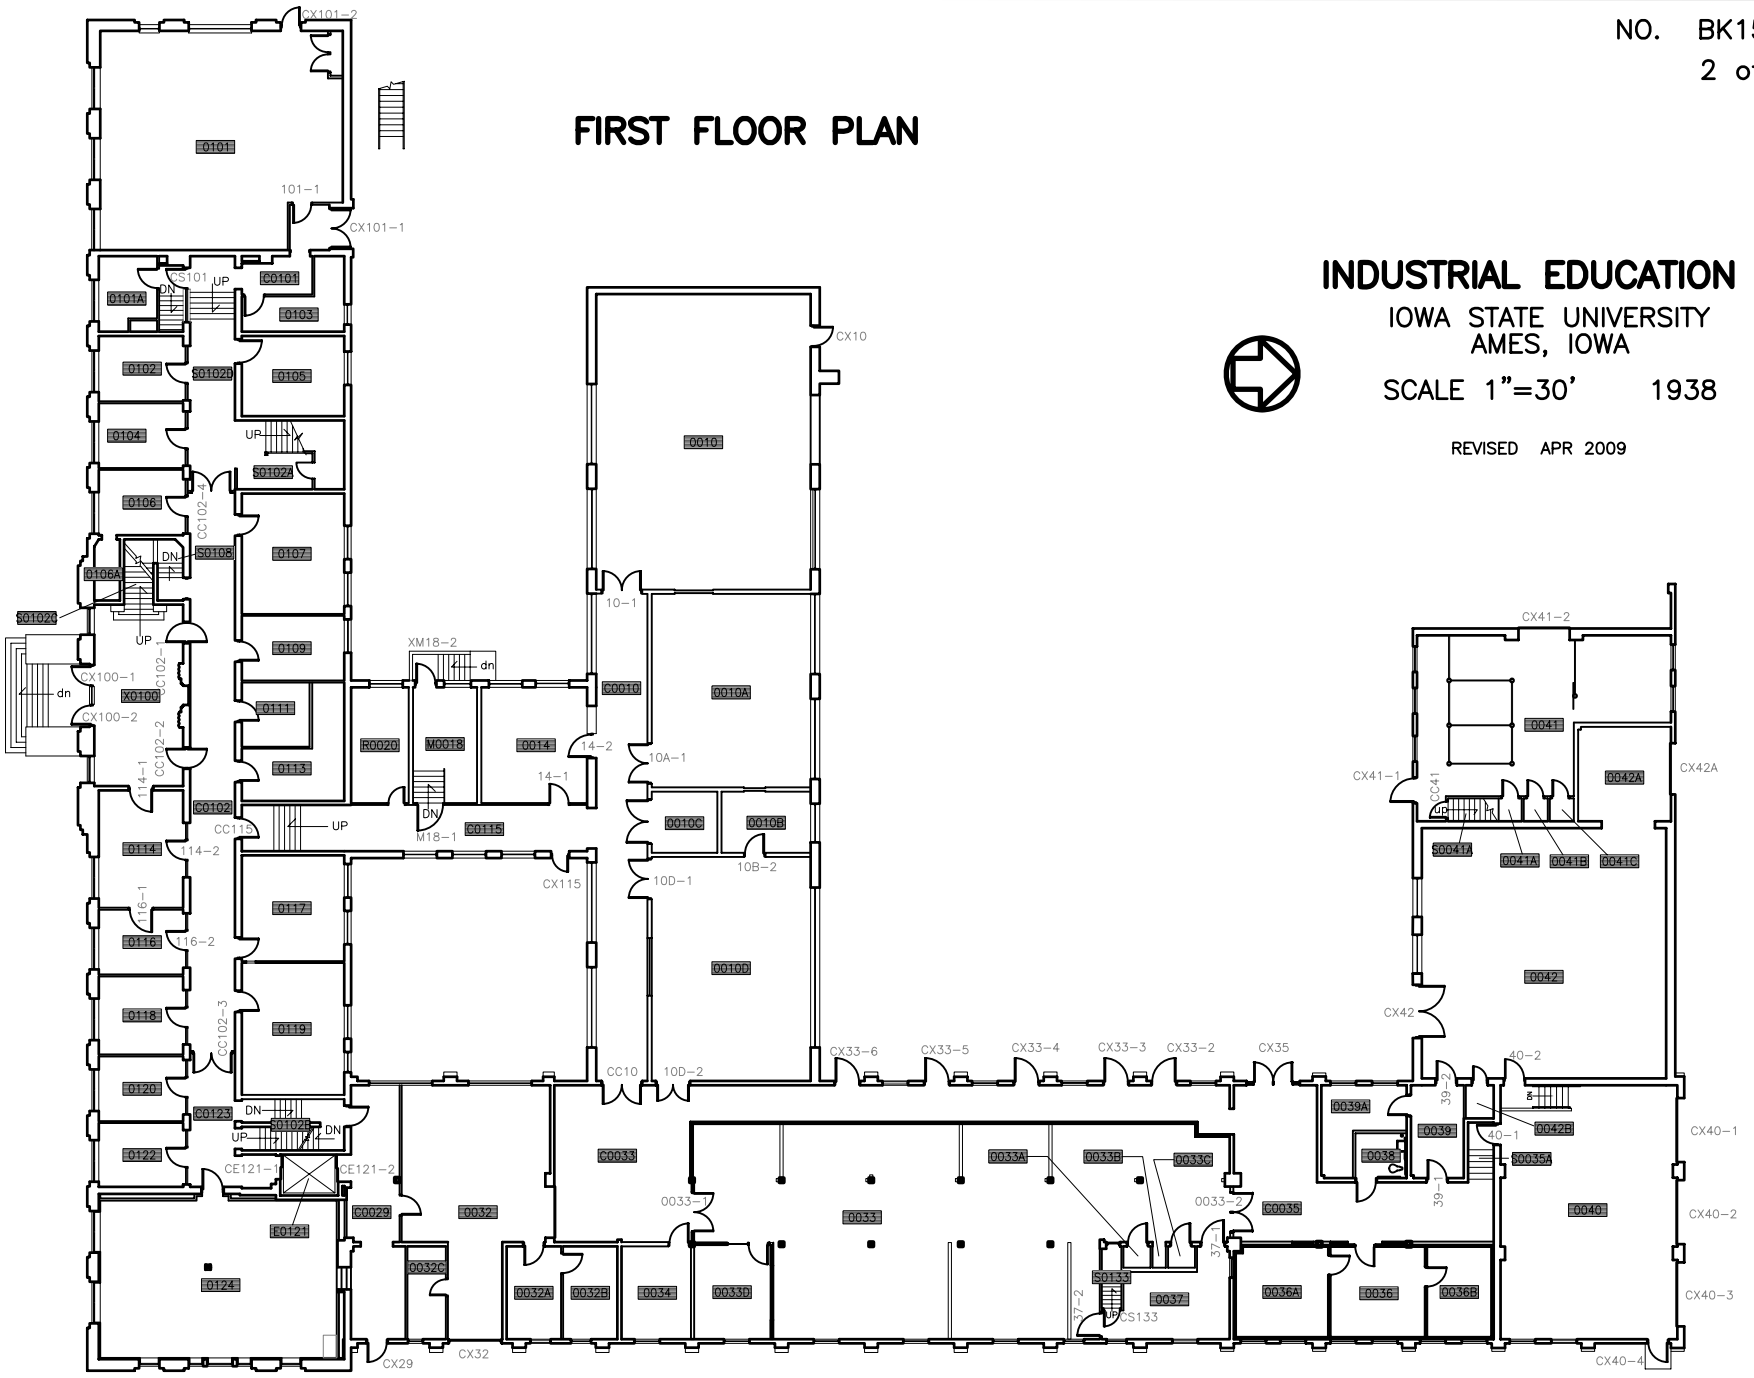

INDUSTRIAL EDUCATION II

IOWA STATE UNIVERSITY
AMES, IOWA

SCALE 1"=30' 1938

REVISED APR 2009